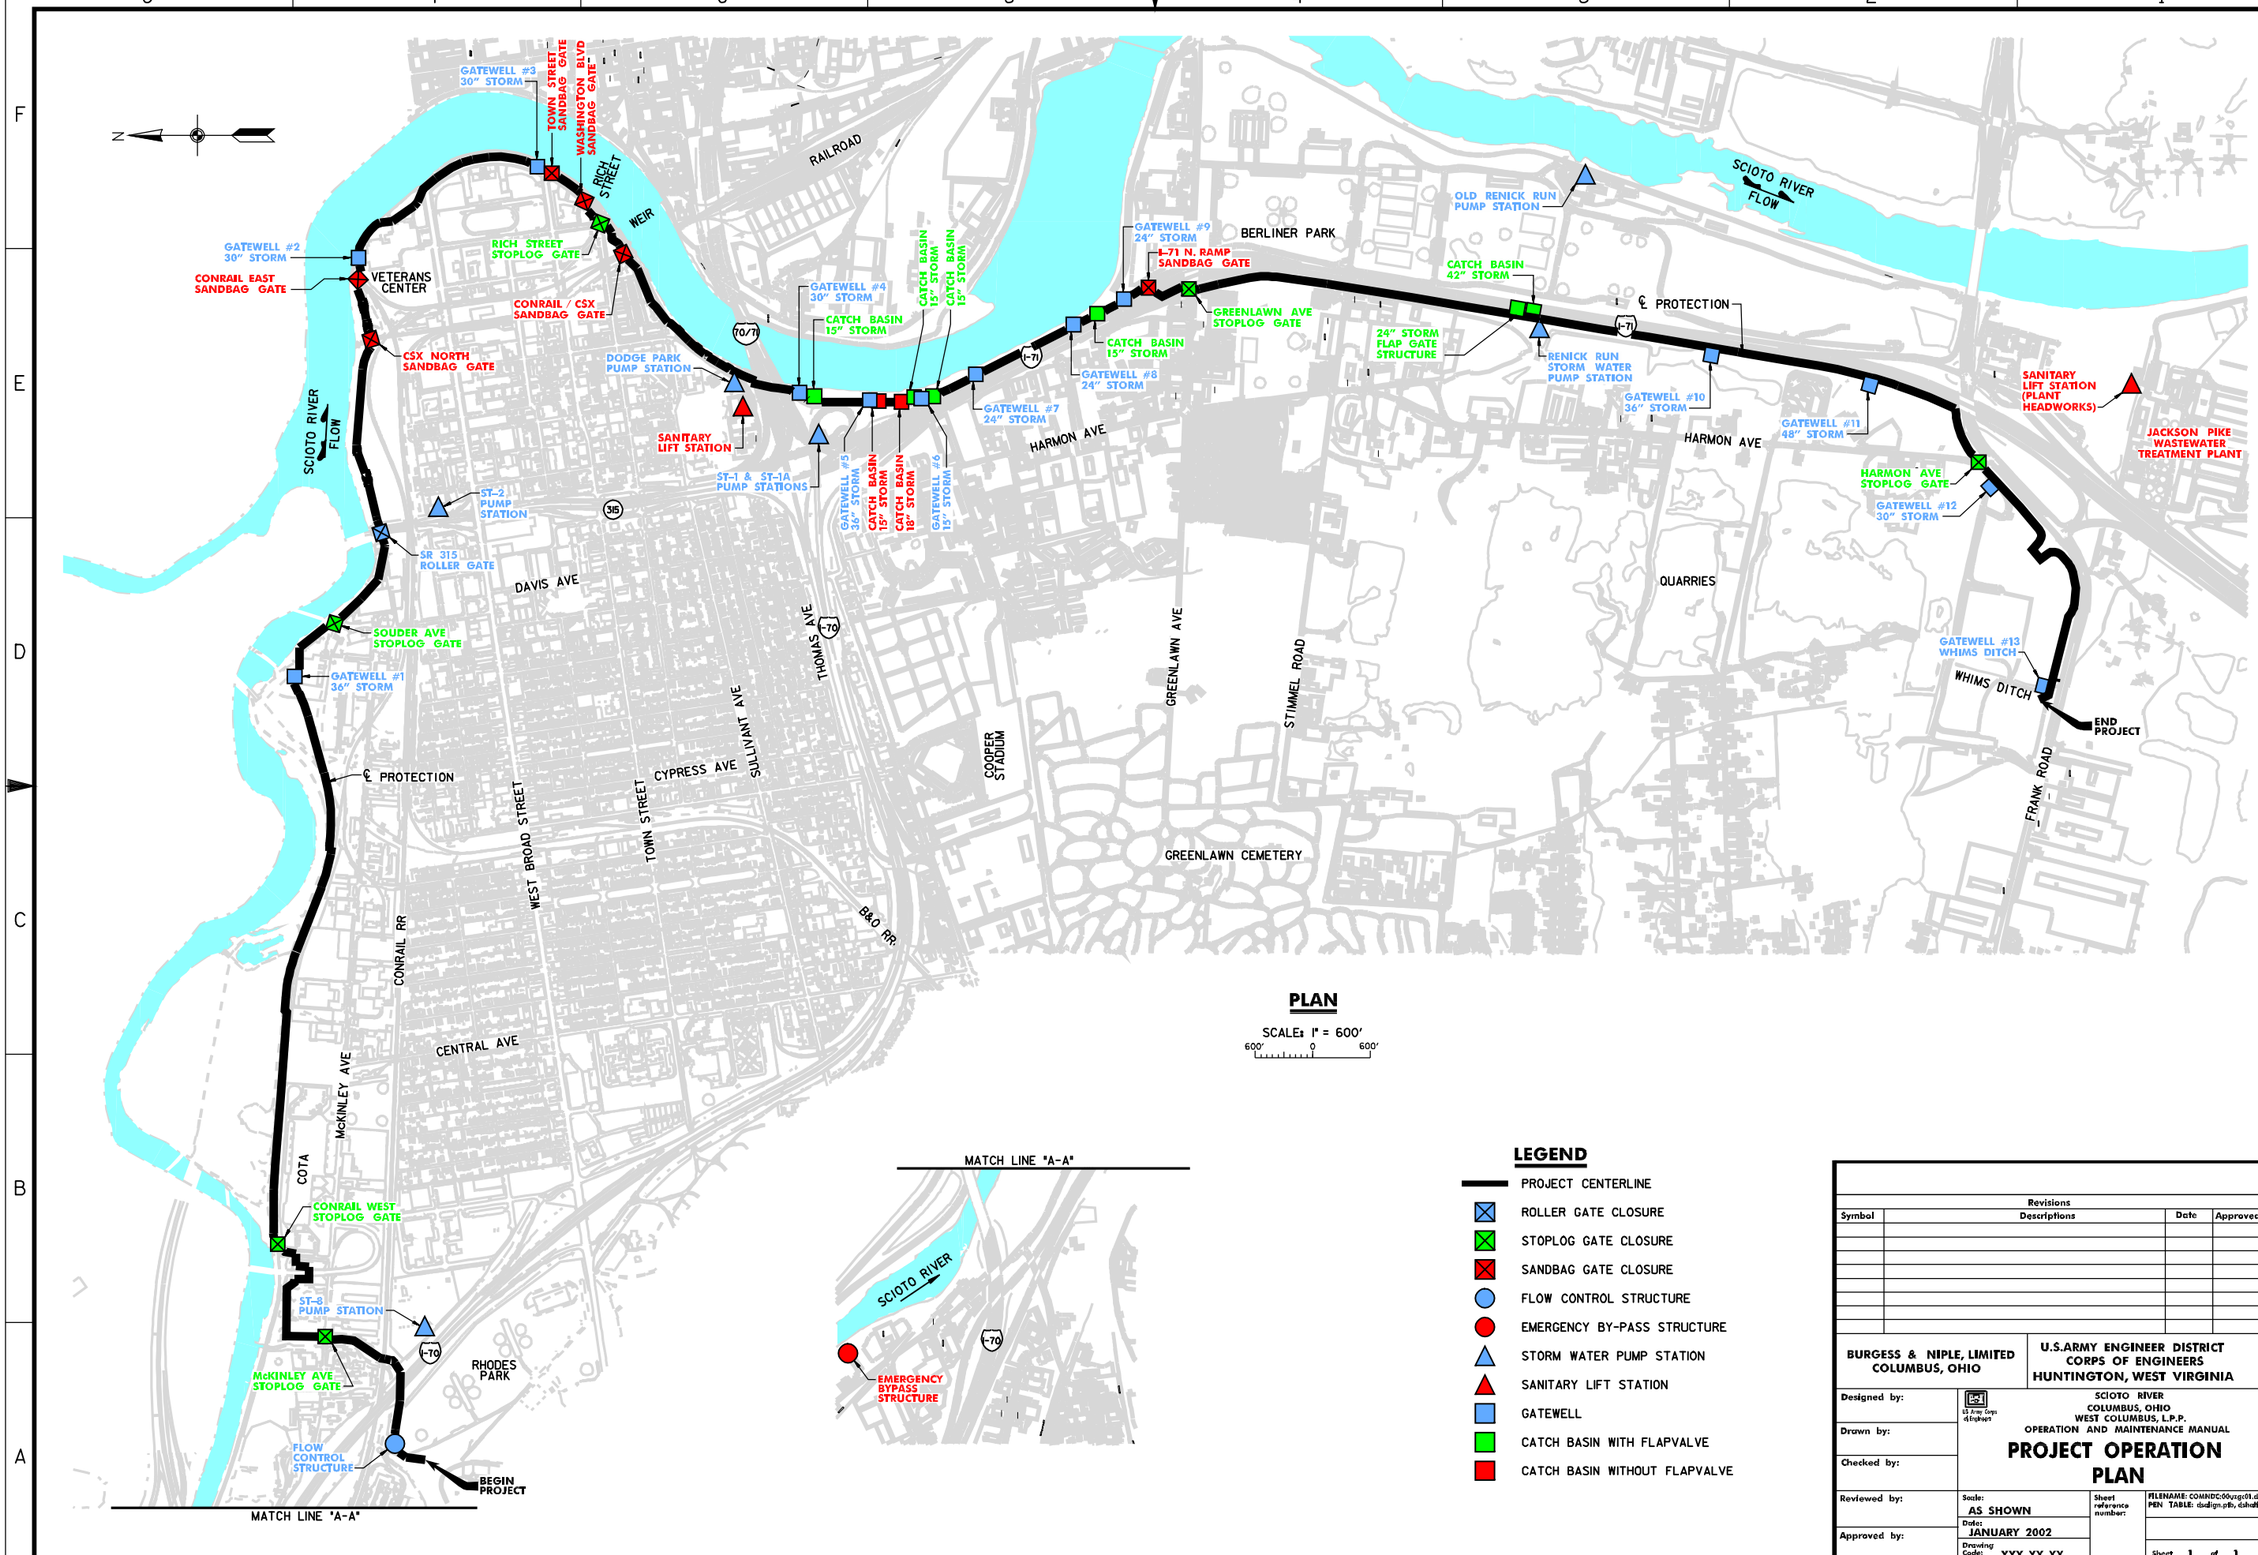

GATEWELL #3 30" STORM
TOWN STREET SANDBAG GATE
WASHINGTON BLVD SANDBAG GATE
RICH STREET
WEIR
RAILROAD
GATEWELL #2 30" STORM
CONRAIL EAST SANDBAG GATE
VETERANS CENTER
RICH STREET STOPLOG GATE
CONRAIL / CSX SANDBAG GATE
CSX NORTH SANDBAG GATE
DODGE PARK PUMP STATION
SANITARY LIFT STATION
ST-1 & ST-1A PUMP STATIONS
GATEWELL #4 30" STORM
CATCH BASIN 15" STORM
CATCH BASIN 15" STORM
CATCH BASIN 15" STORM
GATEWELL #5 36" STORM
CATCH BASIN 15" STORM
CATCH BASIN 18" STORM
GATEWELL #6 15" STORM
GATEWELL #7 24" STORM
GATEWELL #8 24" STORM
CATCH BASIN 15" STORM
GATEWELL #9 24" STORM
I-71 N. RAMP SANDBAG GATE
GREENLAWN AVE STOPLOG GATE
BERLINER PARK
OLD RENICK RUN PUMP STATION
SCIOTO RIVER FLOW
CATCH BASIN 42" STORM
24" STORM FLAP GATE STRUCTURE
RENICK RUN STORM WATER PUMP STATION
℄ PROTECTION
GATEWELL #10 36" STORM
GATEWELL #11 48" STORM
SANITARY LIFT STATION (PLANT HEADWORKS)
JACKSON PIKE WASTEWATER TREATMENT PLANT
HARMON AVE STOPLOG GATE
GATEWELL #12 30" STORM
HARMON AVE
QUARRIES
GATEWELL #13 WHIMS DITCH
WHIMS DITCH
END PROJECT
FRANK ROAD
SCIOTO RIVER FLOW
ST-2 PUMP STATION
SR 315 ROLLER GATE
DAVIS AVE
SOUDER AVE STOPLOG GATE
GATEWELL #1 36" STORM
℄ PROTECTION
THOMAS AVE
SULLIVANT AVE
CYPRESS AVE
TOWN STREET
WEST BROAD STREET
COOPER STADIUM
GREENLAWN AVE
STIMMEL ROAD
GREENLAWN CEMETERY
B&O RR
CONRAIL RR
CENTRAL AVE
McKINLEY AVE
COTA
CONRAIL WEST STOPLOG GATE
ST-8 PUMP STATION
McKINLEY AVE STOPLOG GATE
RHODES PARK
FLOW CONTROL STRUCTURE
BEGIN PROJECT
MATCH LINE "A-A"
MATCH LINE "A-A"
SCIOTO RIVER
EMERGENCY BYPASS STRUCTURE
PLAN
SCALE: 1" = 600'
600' 0 600'
LEGEND
PROJECT CENTERLINE
ROLLER GATE CLOSURE
STOPLOG GATE CLOSURE
SANDBAG GATE CLOSURE
FLOW CONTROL STRUCTURE
EMERGENCY BY-PASS STRUCTURE
STORM WATER PUMP STATION
SANITARY LIFT STATION
GATEWELL
CATCH BASIN WITH FLAPVALVE
CATCH BASIN WITHOUT FLAPVALVE
Revisions
Symbol
Descriptions
Date
Approved
BURGESS & NIPLE, LIMITED COLUMBUS, OHIO
U.S.ARMY ENGINEER DISTRICT CORPS OF ENGINEERS HUNTINGTON, WEST VIRGINIA
Designed by:
Drawn by:
Checked by:
Reviewed by:
Approved by:
SCIOTO RIVER COLUMBUS, OHIO WEST COLUMBUS, L.P.P. OPERATION AND MAINTENANCE MANUAL
PROJECT OPERATION PLAN
Scale: AS SHOWN
Date: JANUARY 2002
Drawing Code: XXX-XX-XX
Sheet reference number:
FILENAME: COMNDC:00usgc01.dgn
PEN TABLE: dsdlgn.ptb, dshaft.ptb
Sheet 1 of 1