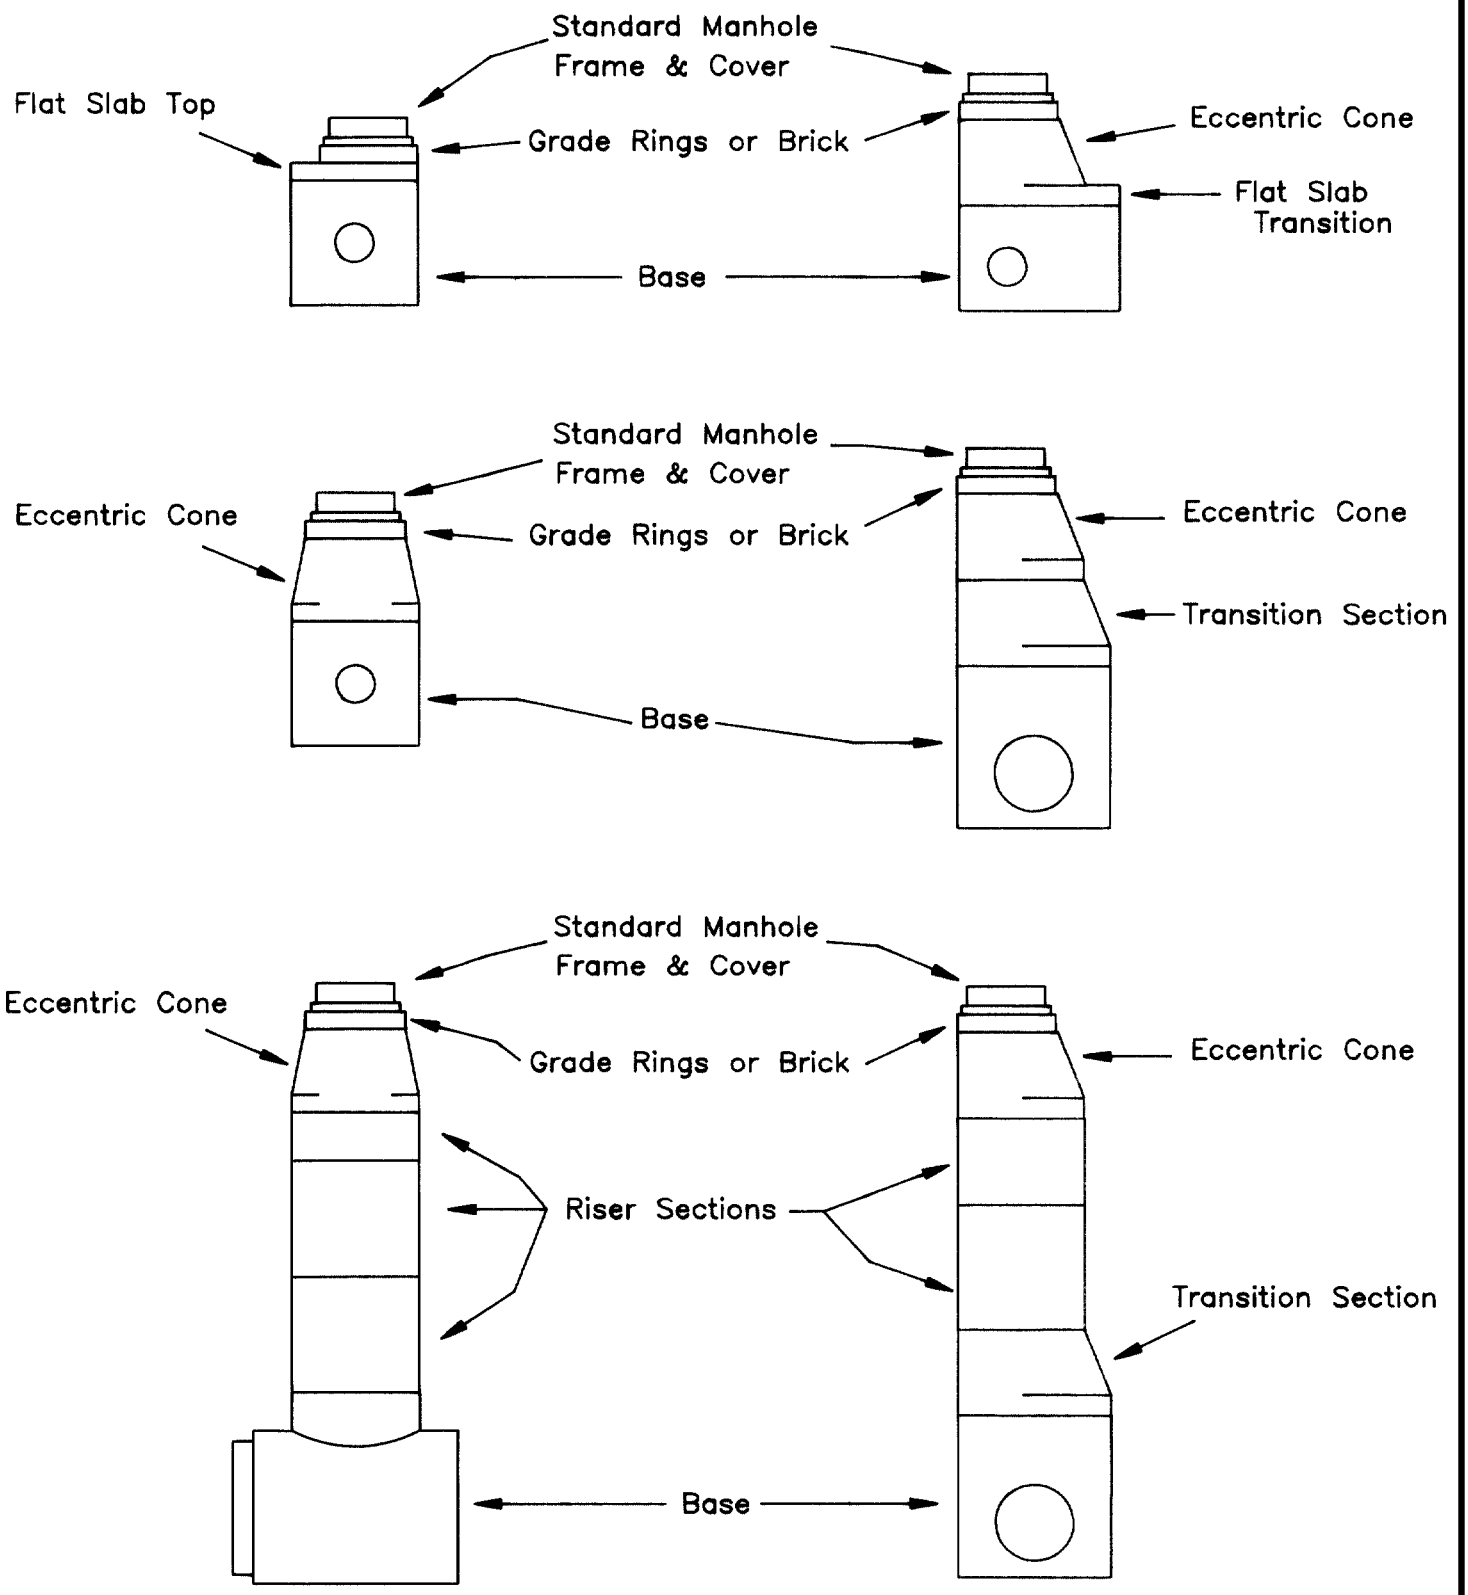

SEWER SYSTEM ENGINEERING MANAGER

ADMINISTRATOR

APPROVED 12/15/93

REVISED

TYPICAL ASSEMBLY COMBINATIONS for PRECAST MANHOLES

CITY OF COLUMBUS, OHIO
DEPARTMENT OF PUBLIC UTILITIES
DIVISION OF SEWERAGE & DRAINAGE

STANDARD
CONSTRUCTION DRAWING

DR. CLJ
CK.

SHEET 1 OF 1

FILE NO. AA-S106