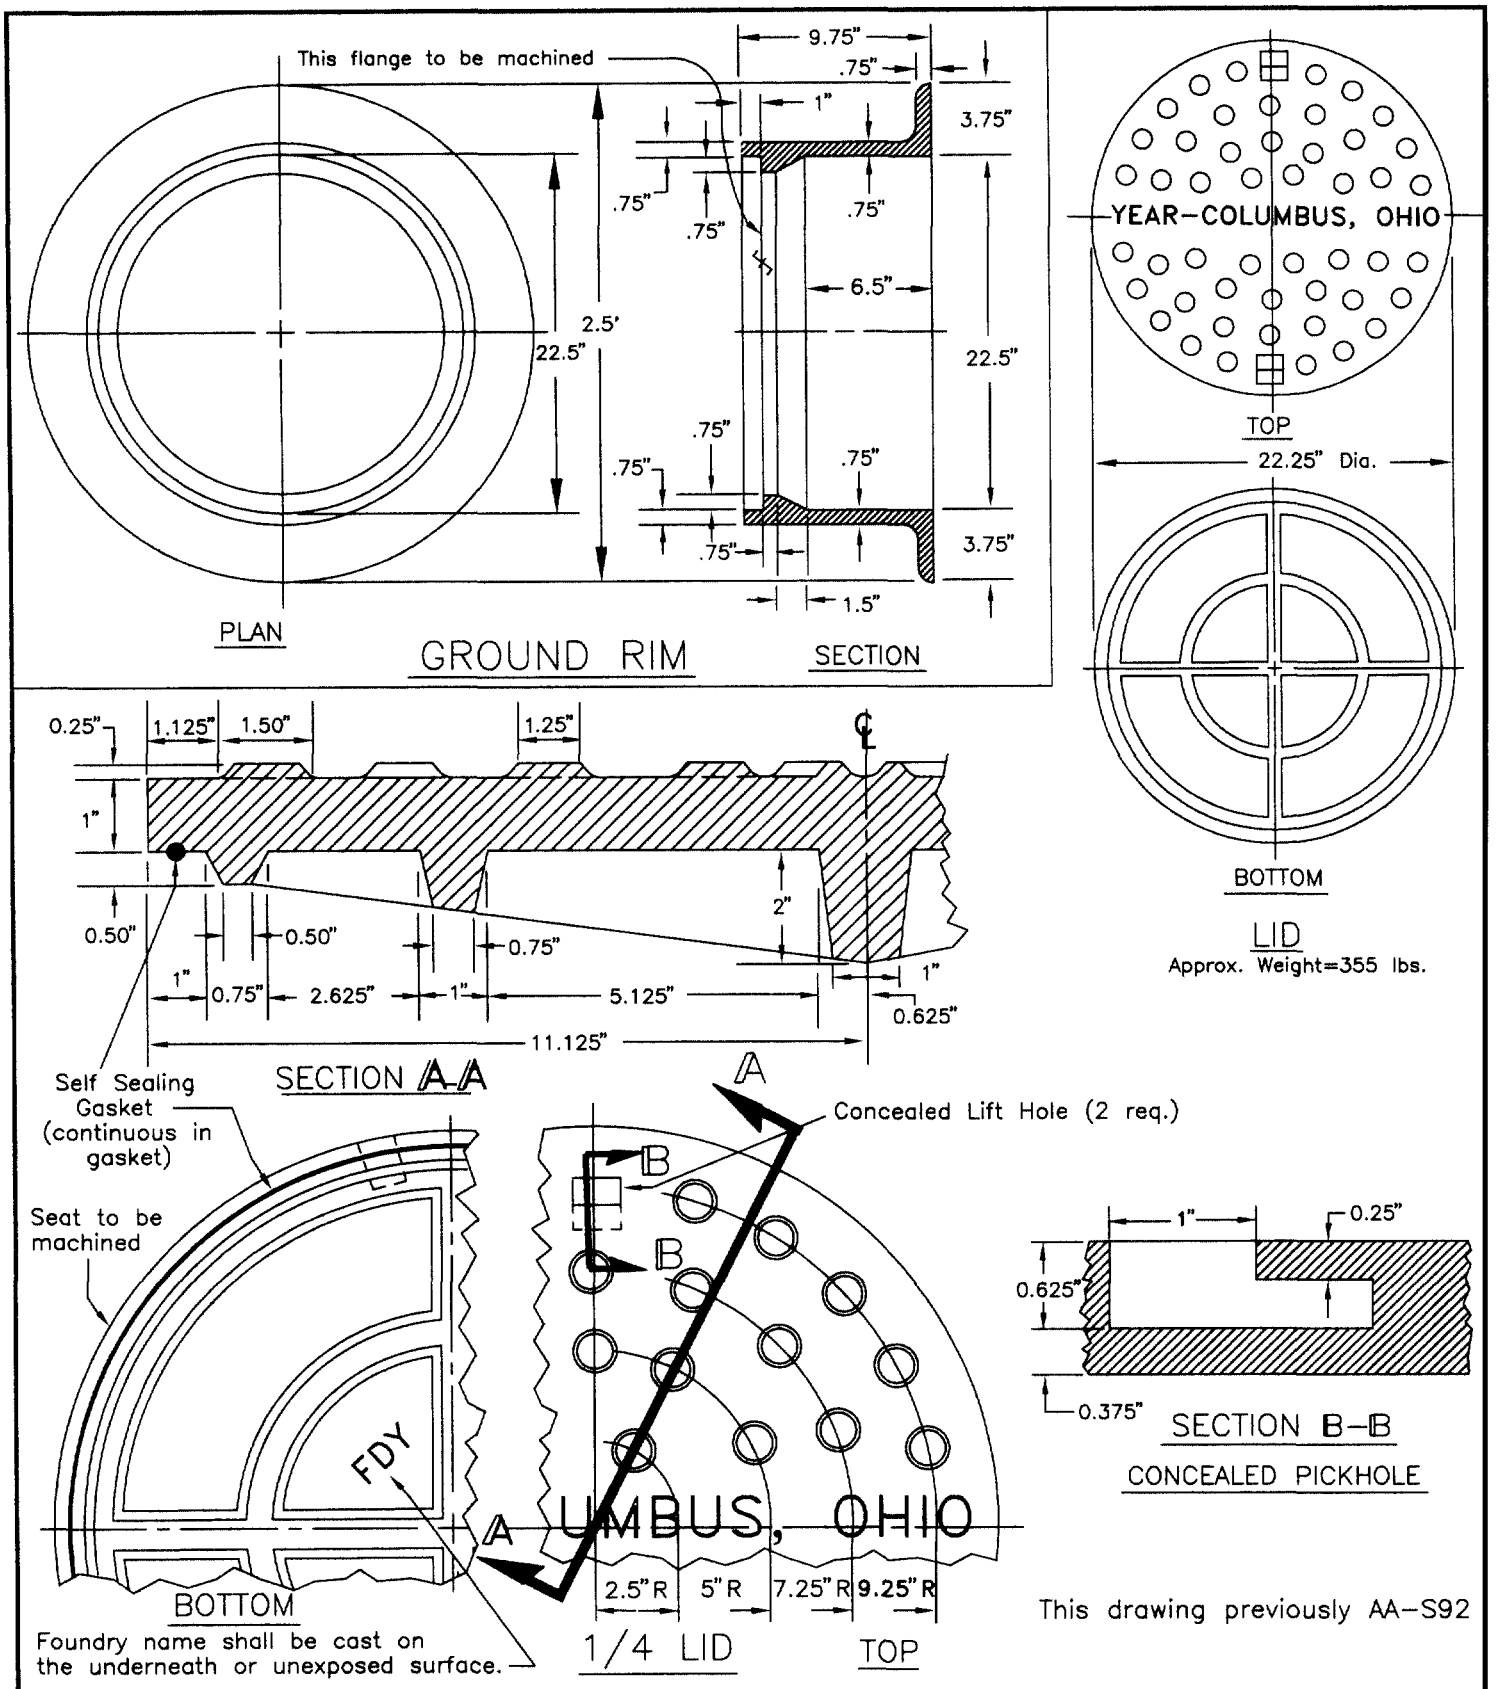

This drawing previously AA-S92

Note:
Frames, grates, and covers shall meet the requirements of 604.02 and AASHTO M306

SEWER SYSTEM ENGINEERING MANAGER ADMINISTRATOR	STANDARD DIMENSIONS FOR MANHOLE FRAME & COVER CASTING (SANITARY SEWERS)	CITY OF COLUMBUS DEPARTMENT OF PUBLIC UTILITIES DIVISION OF SEWERAGE & DRAINAGE STANDARD CONSTRUCTION DRAWING
APPROVED / REVISED 5-16-97		DR. CLJ / CK. / SHEET 1 OF 1 / FILE NO. AA-S111