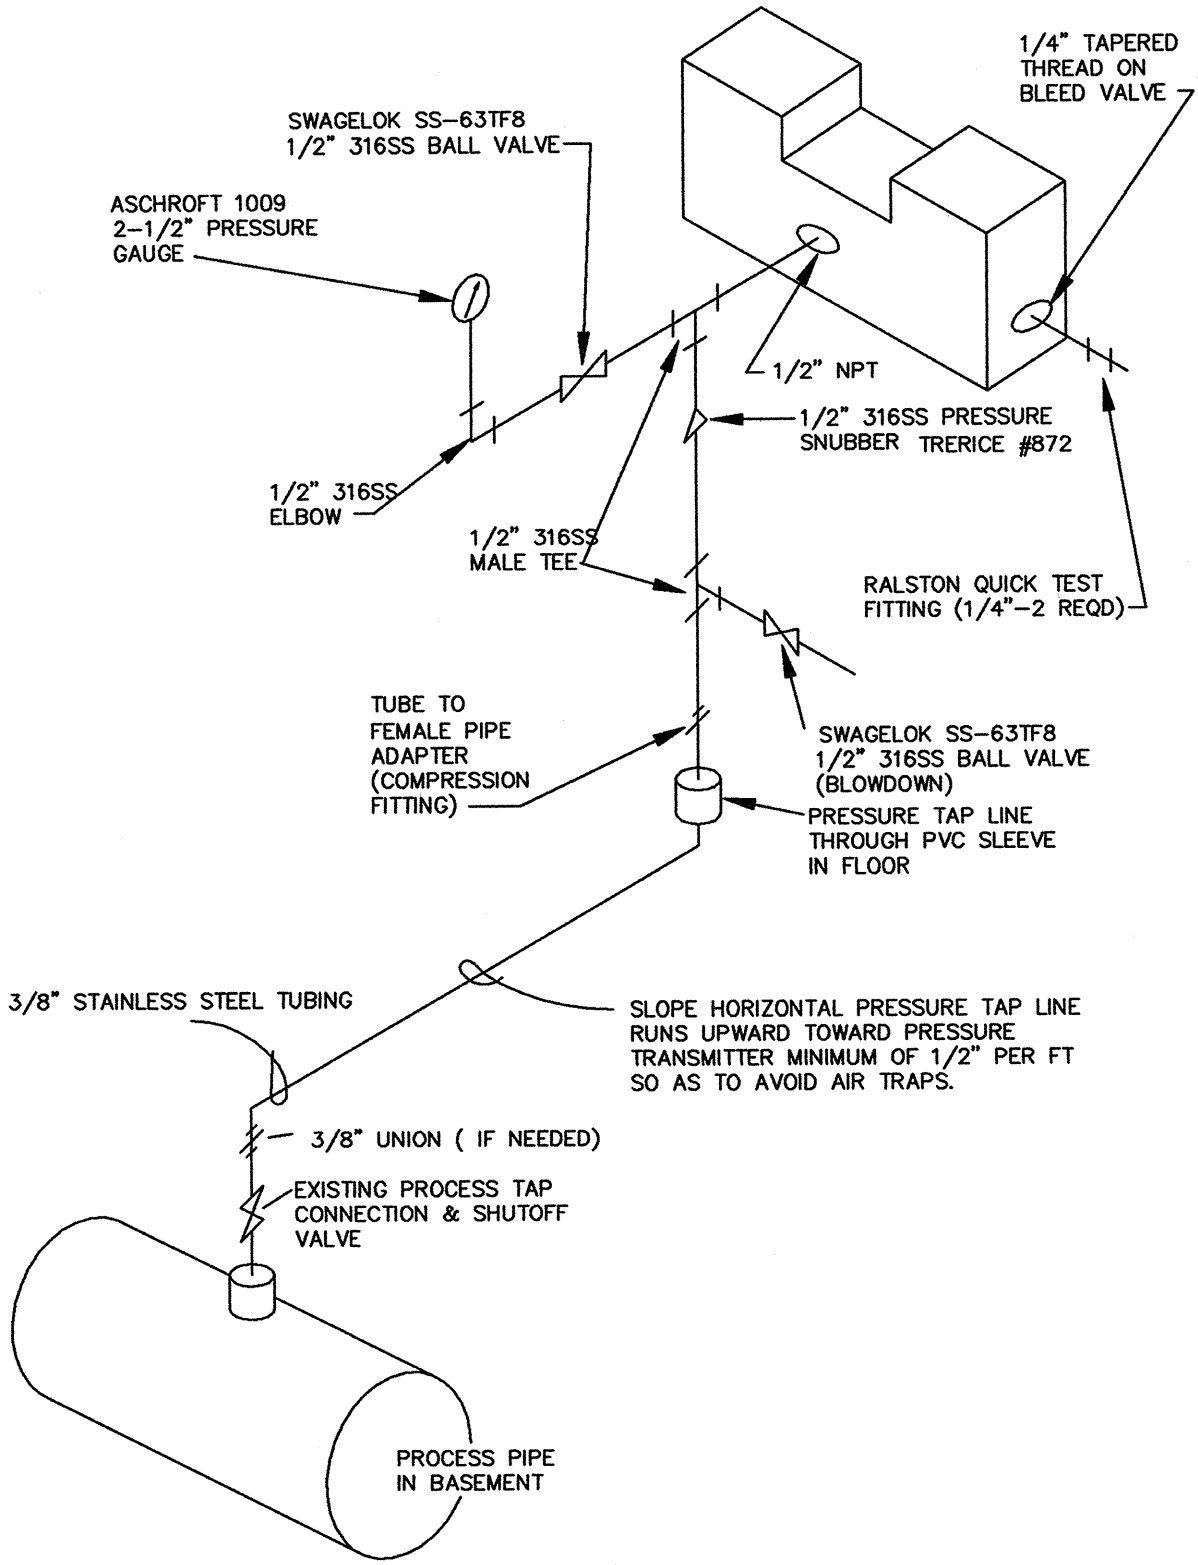


REV. 2004

| | | |
|---|---|---|
| CITY OF COLUMBUS, OHIO<br>DEPARTMENT OF PUBLIC UTILITIES<br>DIVISION OF WATER<br>APPROVED<br>R C Westerfield 1-21-05<br>ADMINISTRATOR DATE | BOOSTER STATION<br>PRESSURE TRANSMITTER<br>PIPING SCHEMATIC | L-8703Q |