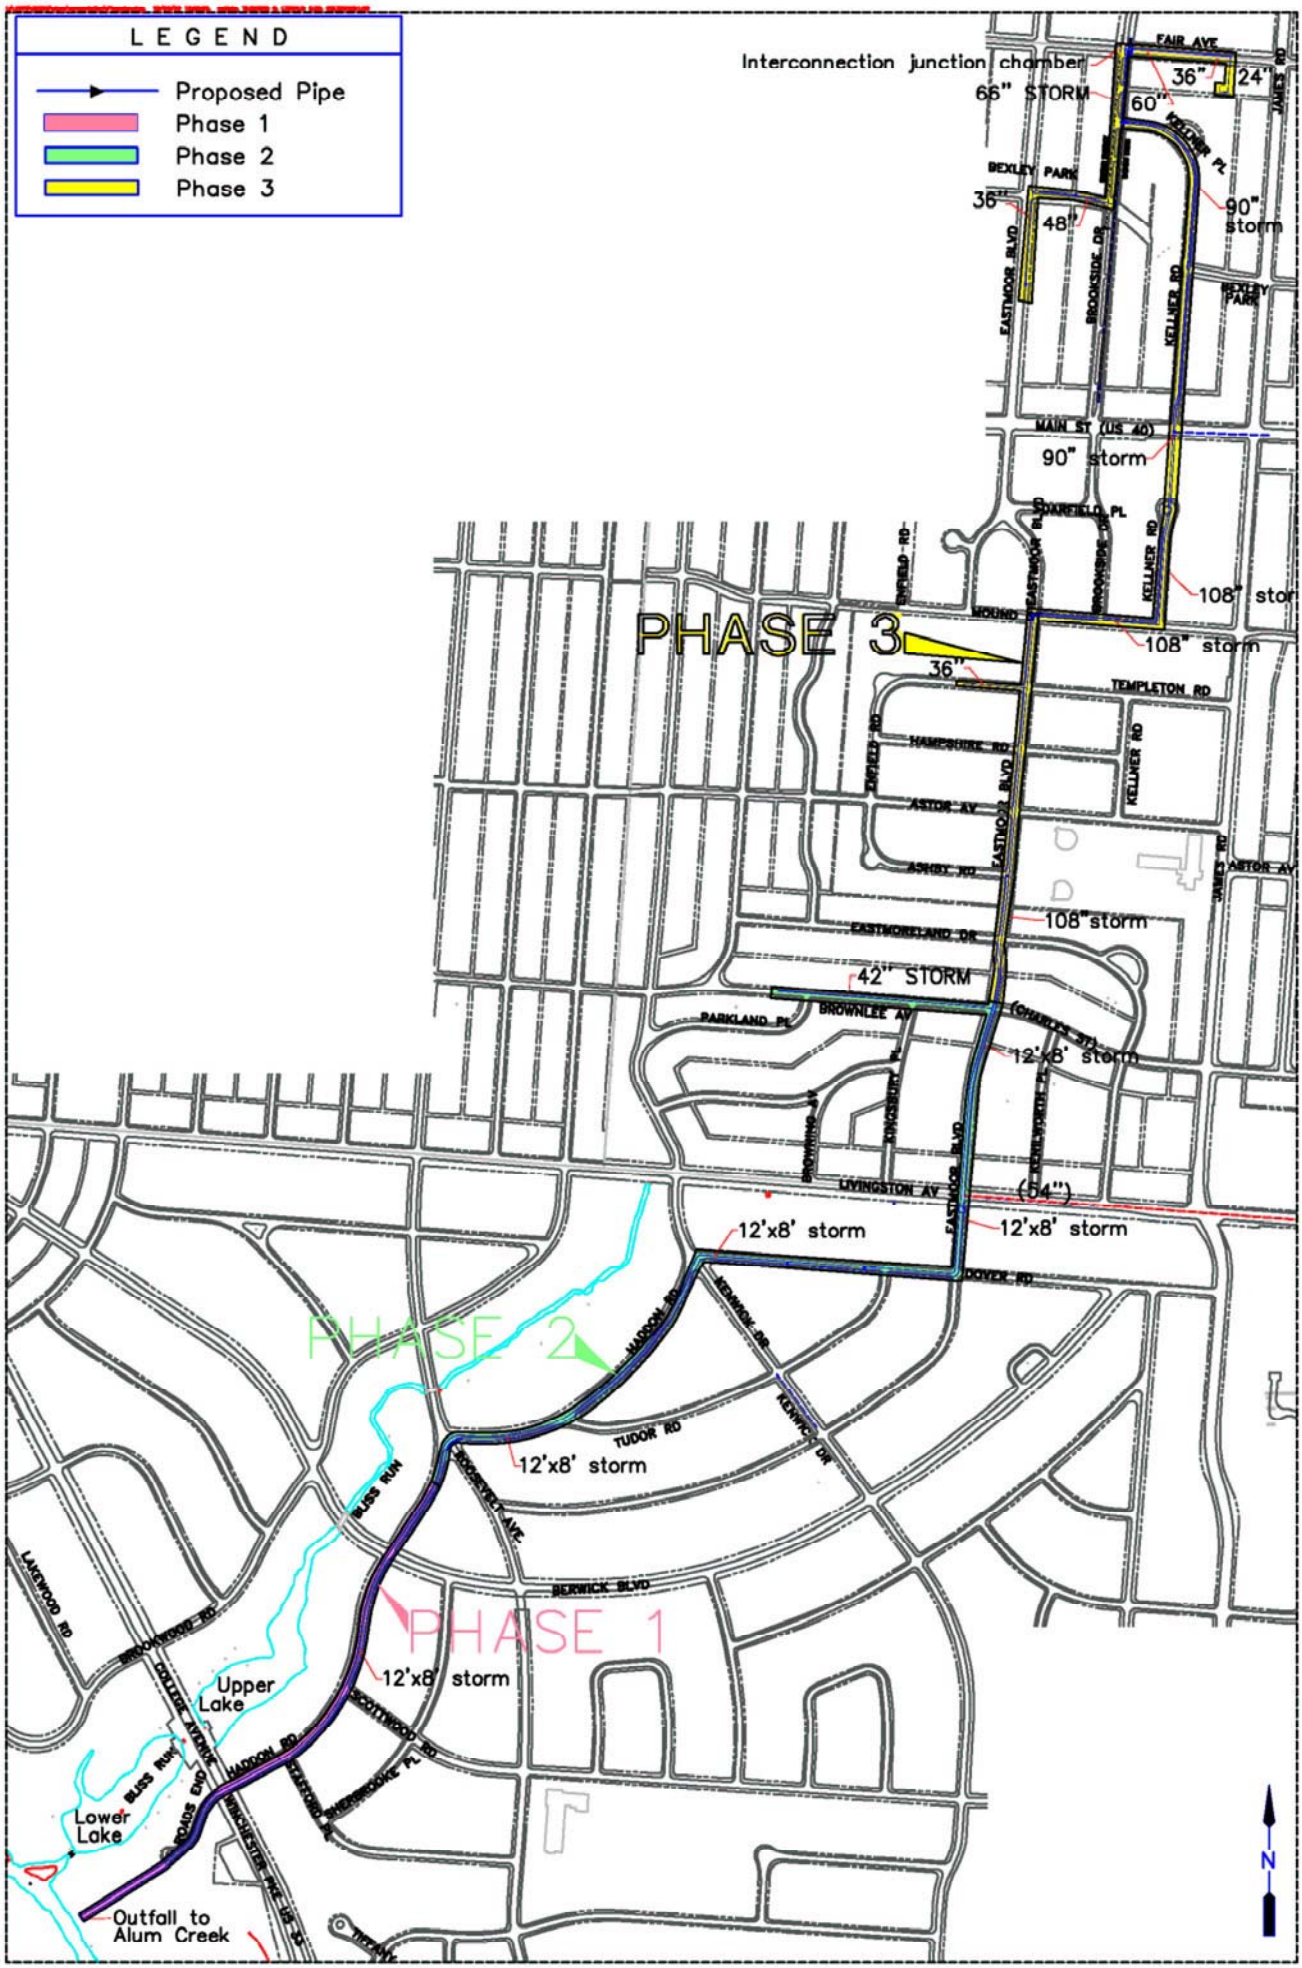

ODM Camp Dresser & McKee

Bliss Run Relief Trunk Sewer
CIP 923: Bliss Run Relief Trunk Sewer Improvements
Phasing Plan