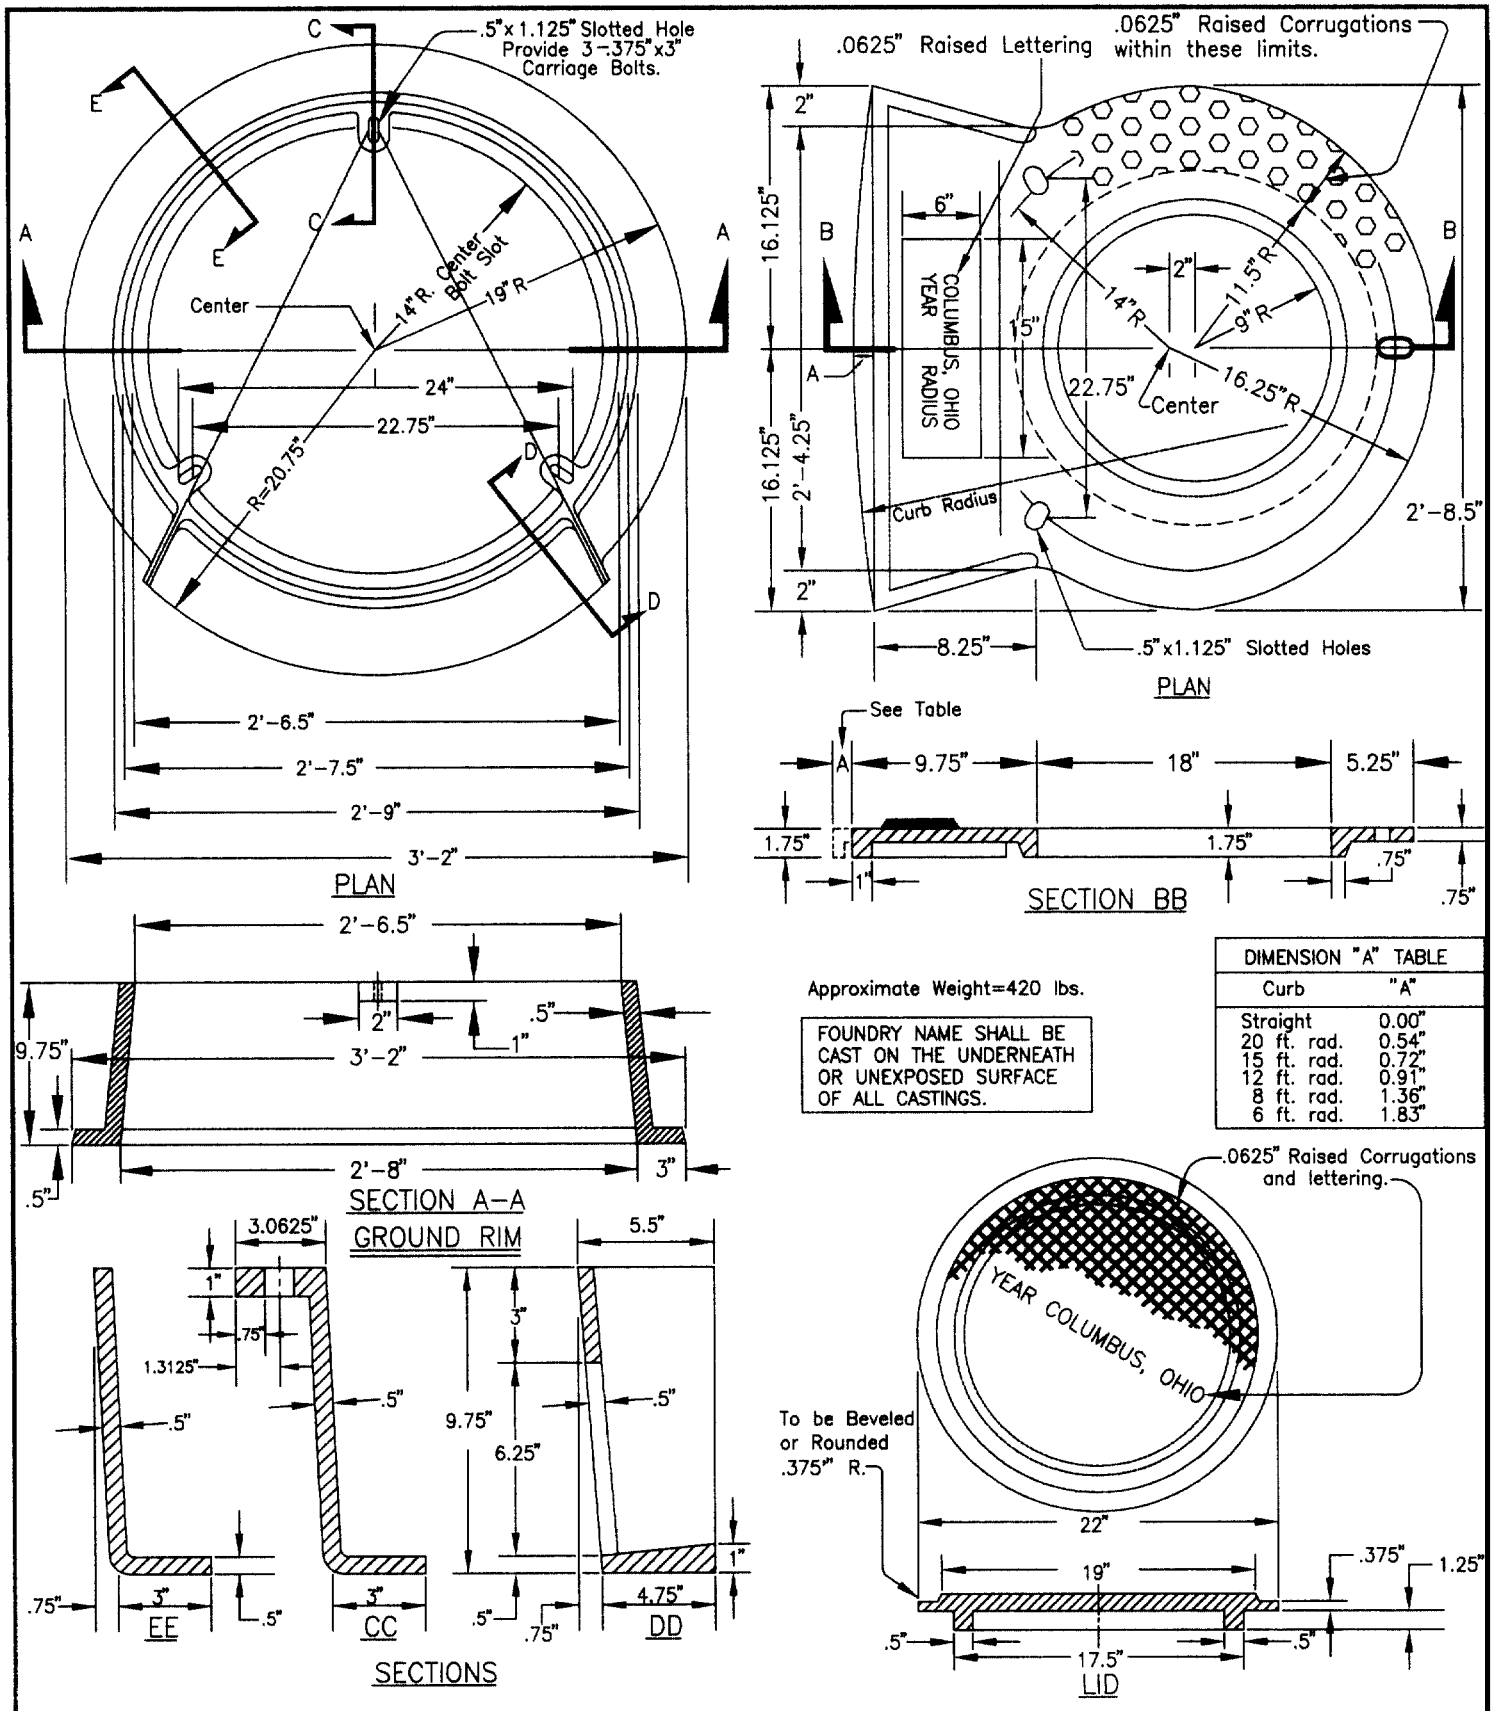

Approximate Weight=420 lbs.

FOUNDRY NAME SHALL BE CAST ON THE UNDERNEATH OR UNEXPOSED SURFACE OF ALL CASTINGS.

DIMENSION "A" TABLE	
Curb	"A"
Straight	0.00"
20 ft. rad.	0.54"
15 ft. rad.	0.72"
12 ft. rad.	0.91"
8 ft. rad.	1.36"
6 ft. rad.	1.83"

Note:
Frames, grates, and covers shall meet the requirements of 604.02

Tom A Bussell
STORMWATER PROGRAM MANAGER
Stephen F Erickson
ADMINISTRATOR

APPROVED | REVISED 5-16-97

CASTINGS FOR CURB INLETS

(This drawing previously AA-S135)

CITY OF COLUMBUS, OHIO
DEPARTMENT OF PUBLIC UTILITIES
DIVISION OF SEWERAGE & DRAINAGE

STANDARD CONSTRUCTION DRAWING

DR. CAW | SHEET 1 OF 1 | FILE NO. AA-S126
CK. DJH