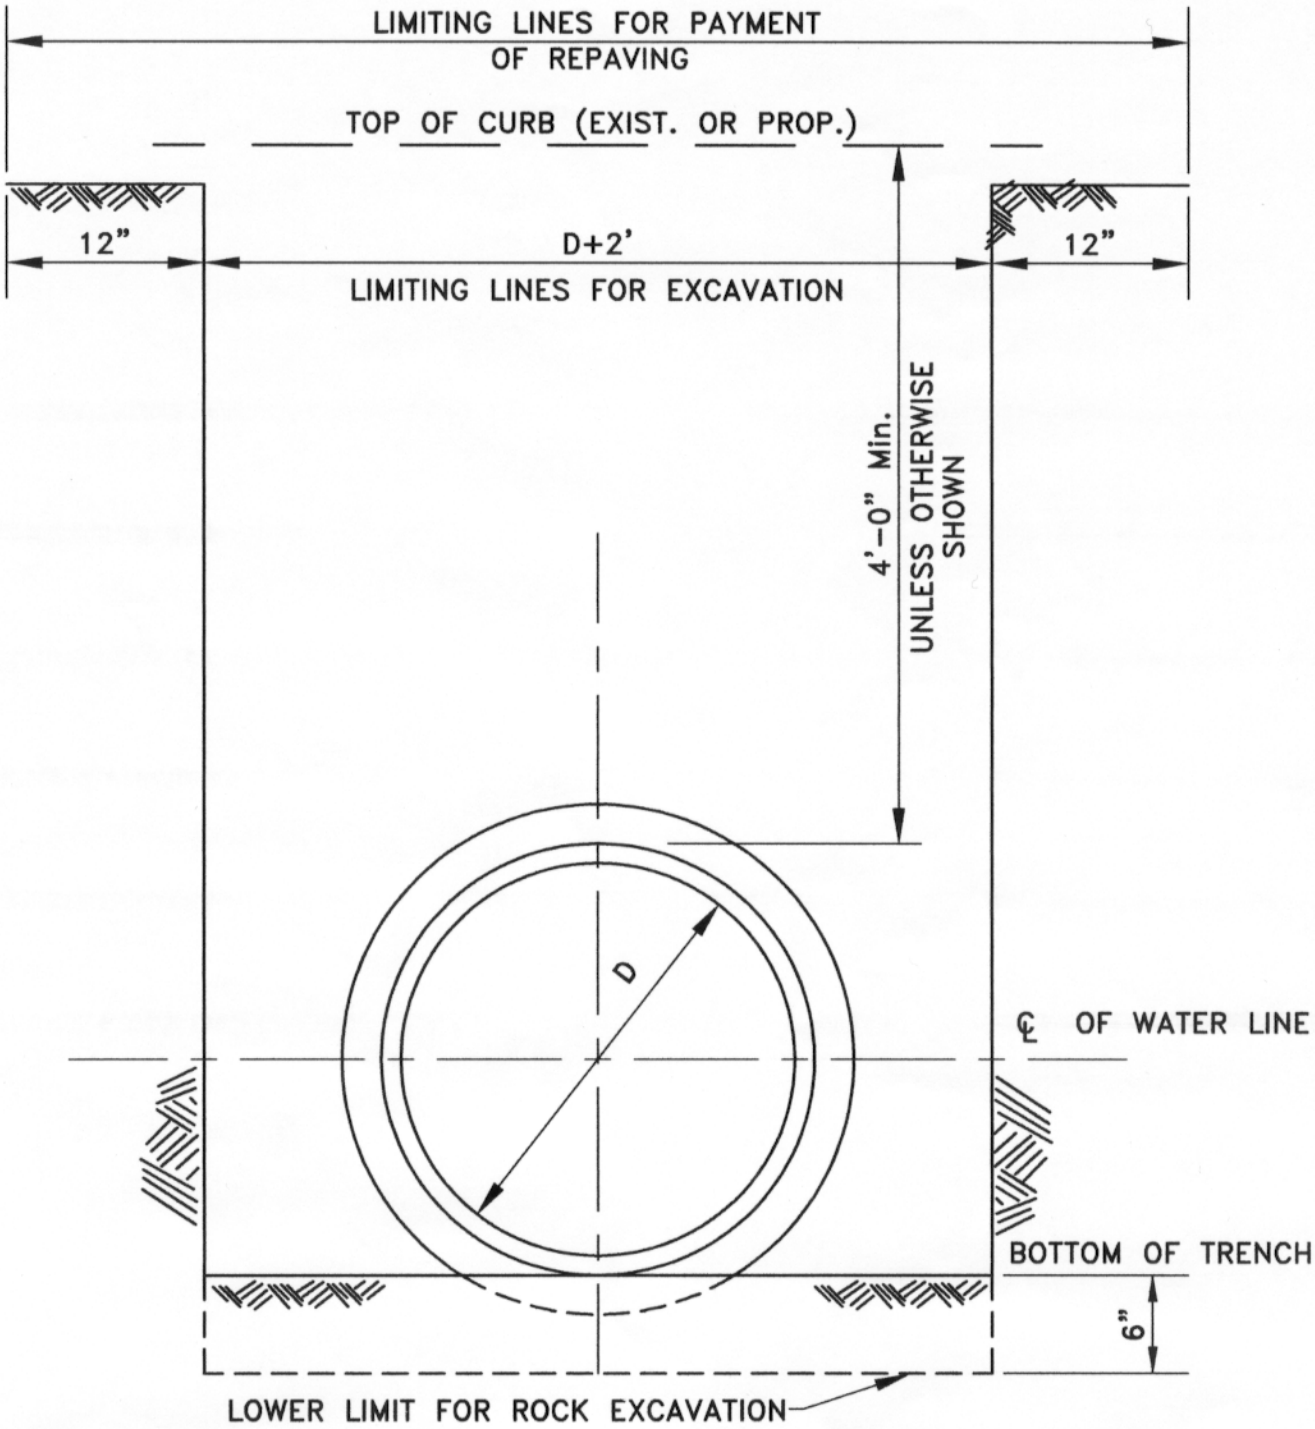

CITY OF COLUMBUS DEPARTMENT OF PUBLIC UTILITIES DIVISION OF WATER APPROVED: Jeff Hubbard 4/1/01 ENGINEER DATE	STANDARD DETAIL TYPICAL TRENCH	L-6309

L-6309.DWG