L-6473.DWG

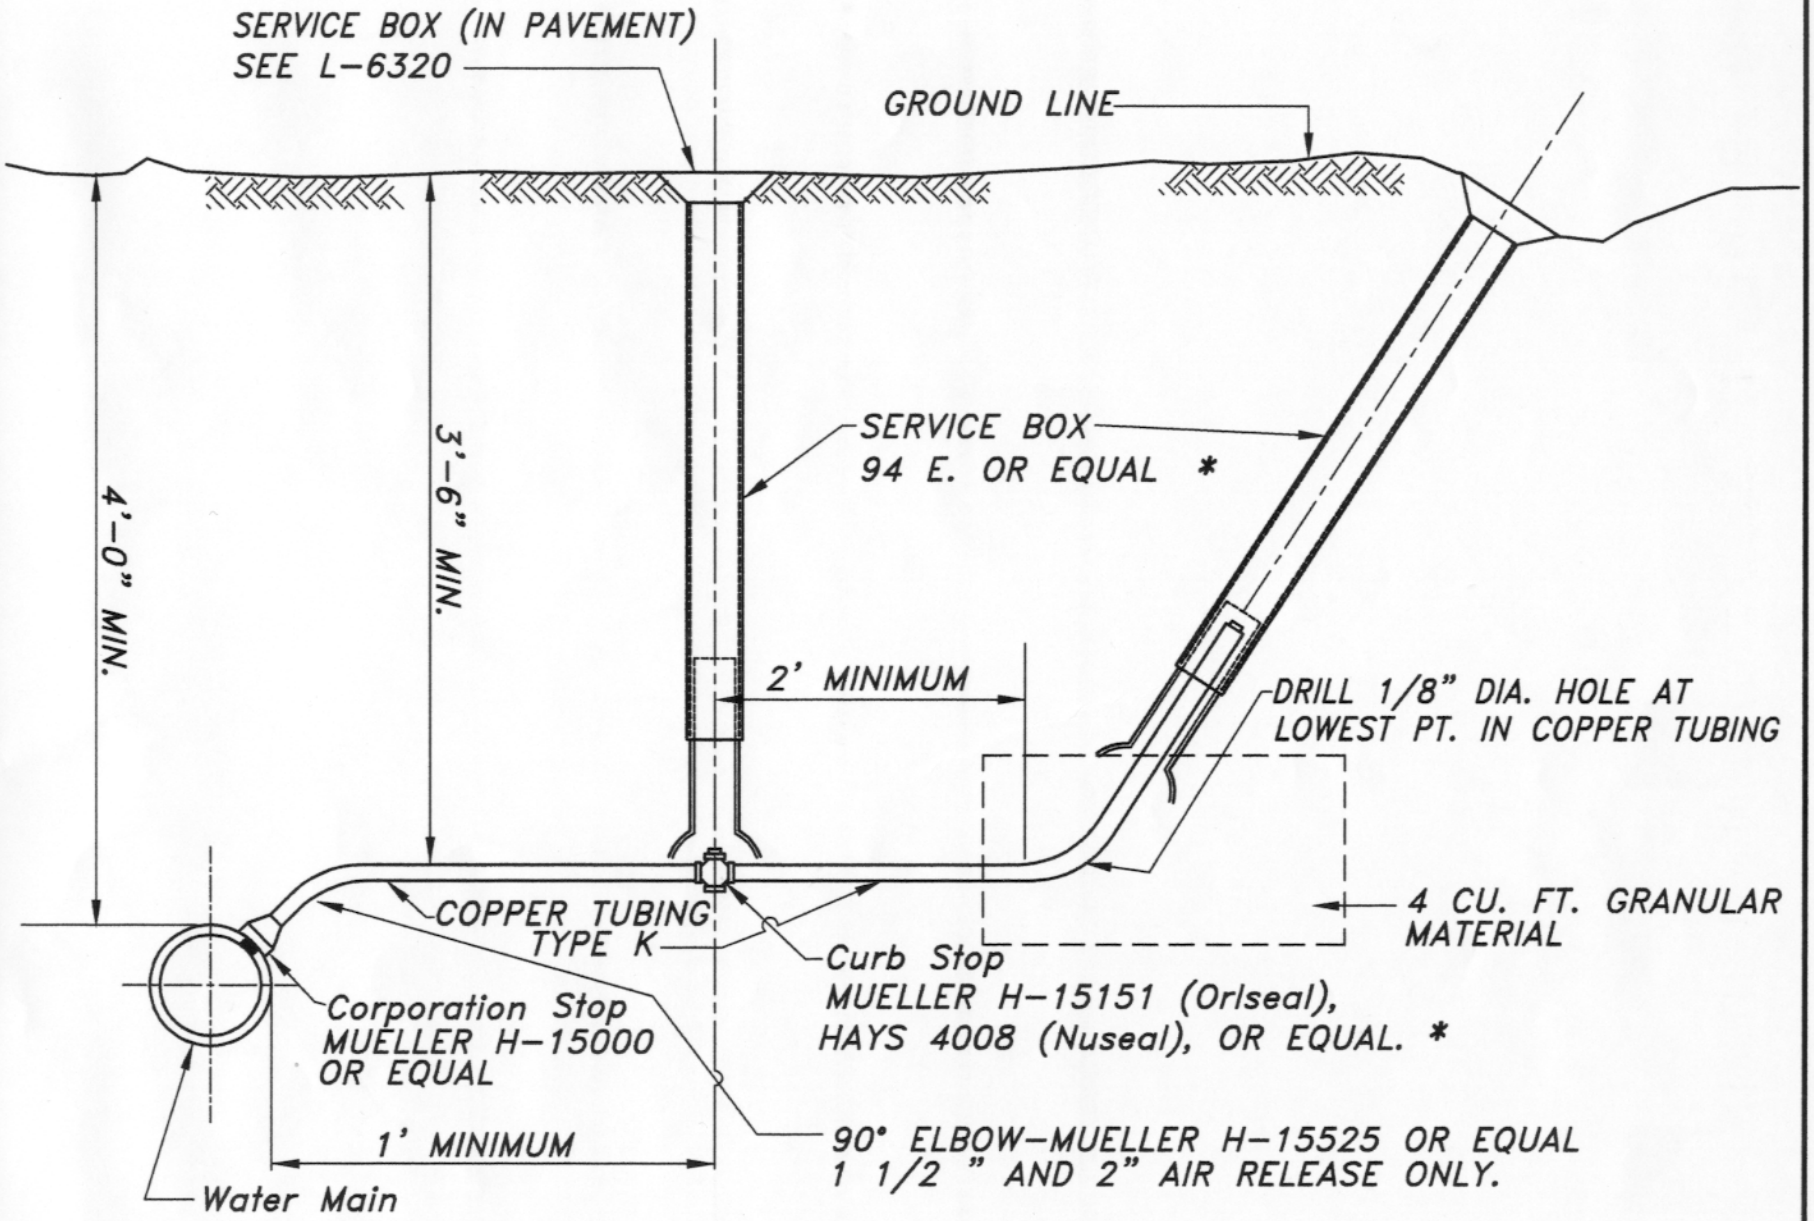


* **NOTE:**
For reference in placing new curb stops and curb boxes see L-9901.

CITY OF COLUMBUS
DEPARTMENT OF PUBLIC UTILITIES
DIVISION OF WATER

APPROVED:
ENGINEER
DATE 4/1/61

STANDARD DETAIL
# TYPICAL AIR RELEASE
3/4" THRU 2"

L-6473