L-9001B.DWG

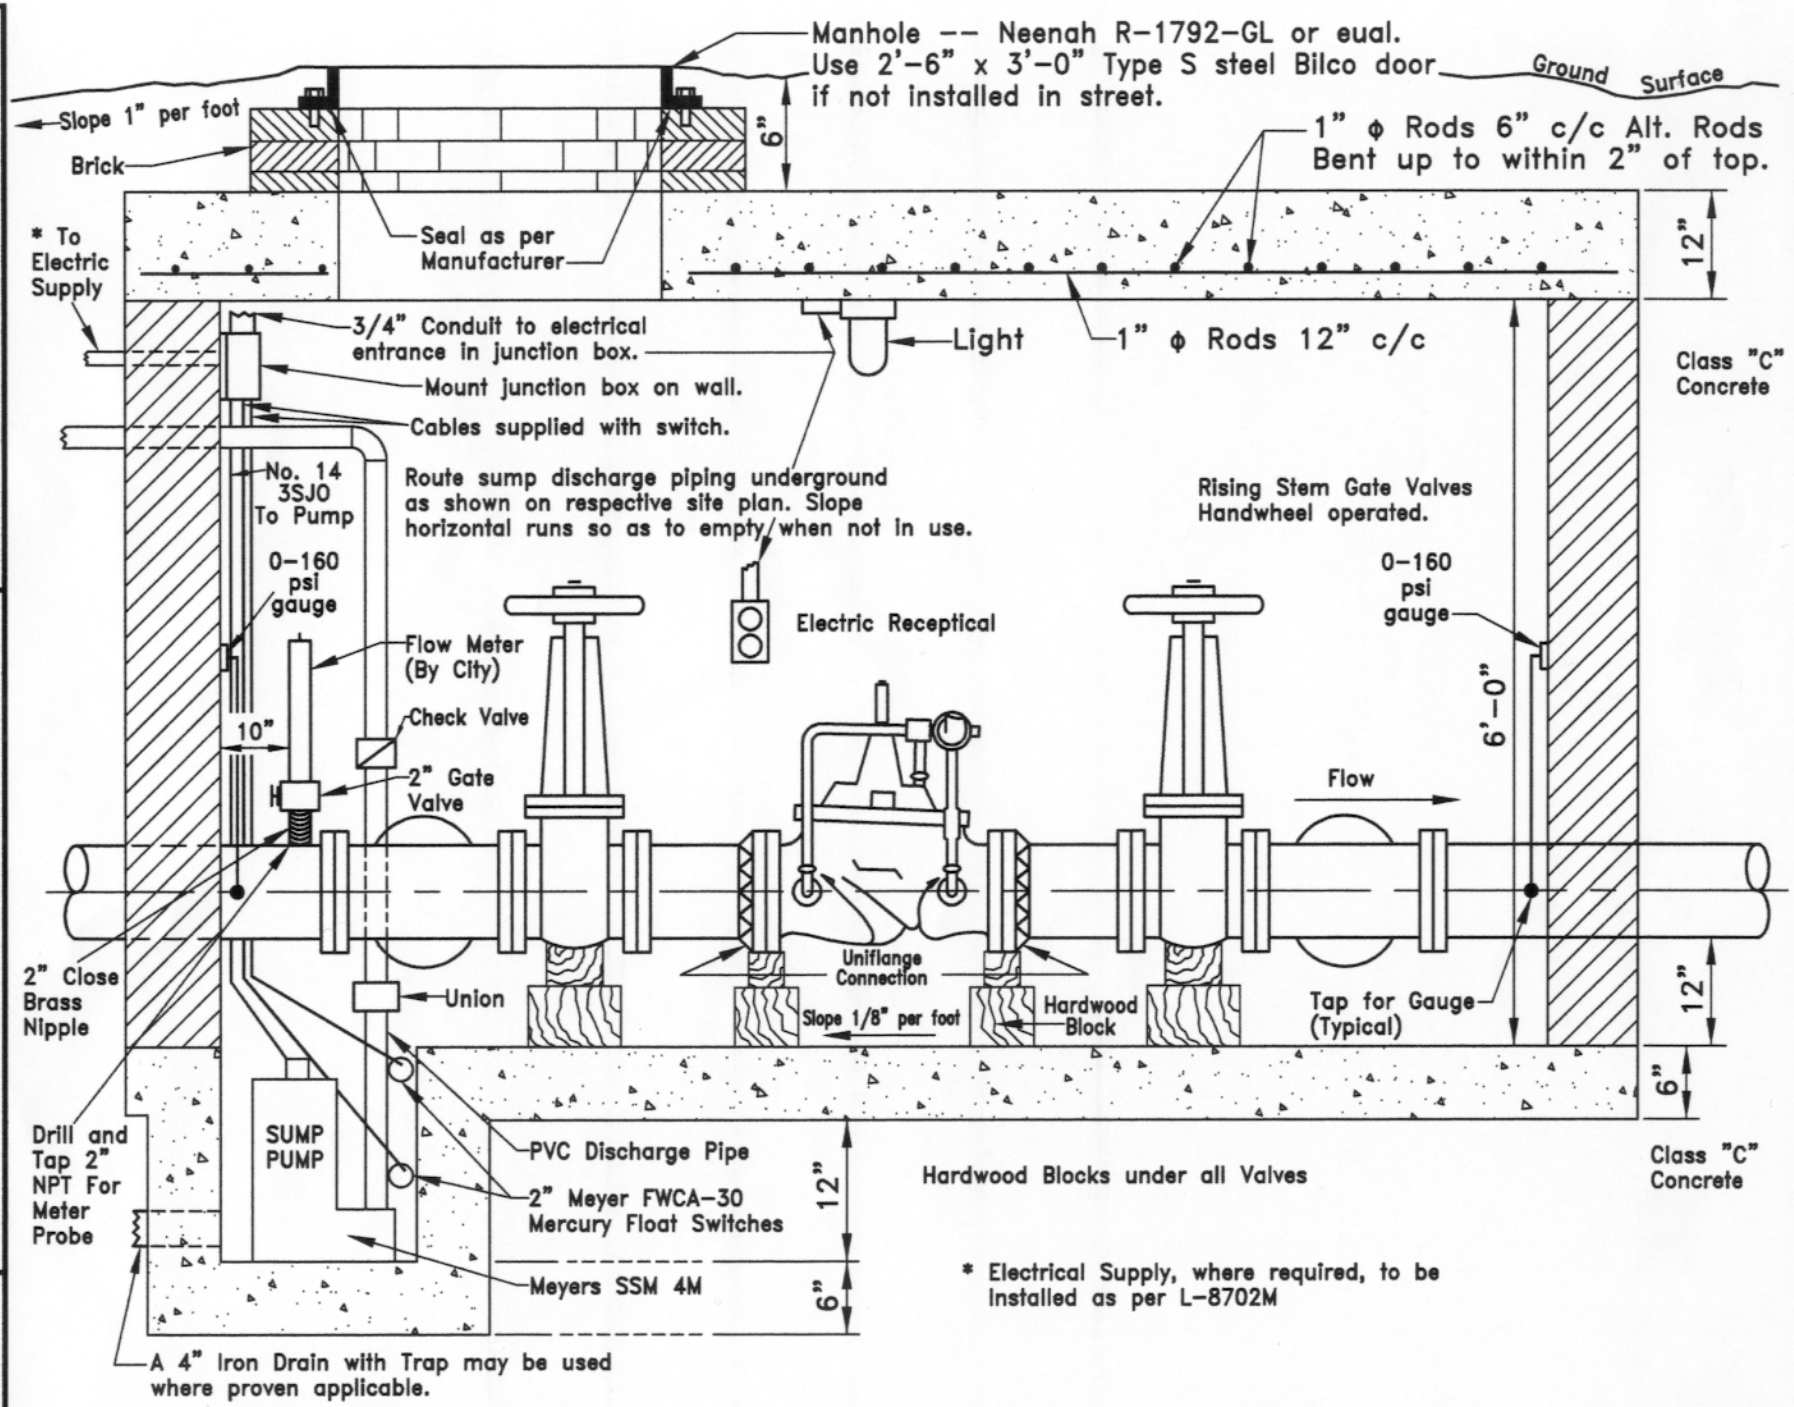

CITY OF COLUMBUS
DEPARTMENT OF PUBLIC UTILITIES
DIVISION OF WATER

APPROVED:
ENGINEER
4/1/01
DATE

STANDARD DETAIL

PRV SETTING

L-9001B