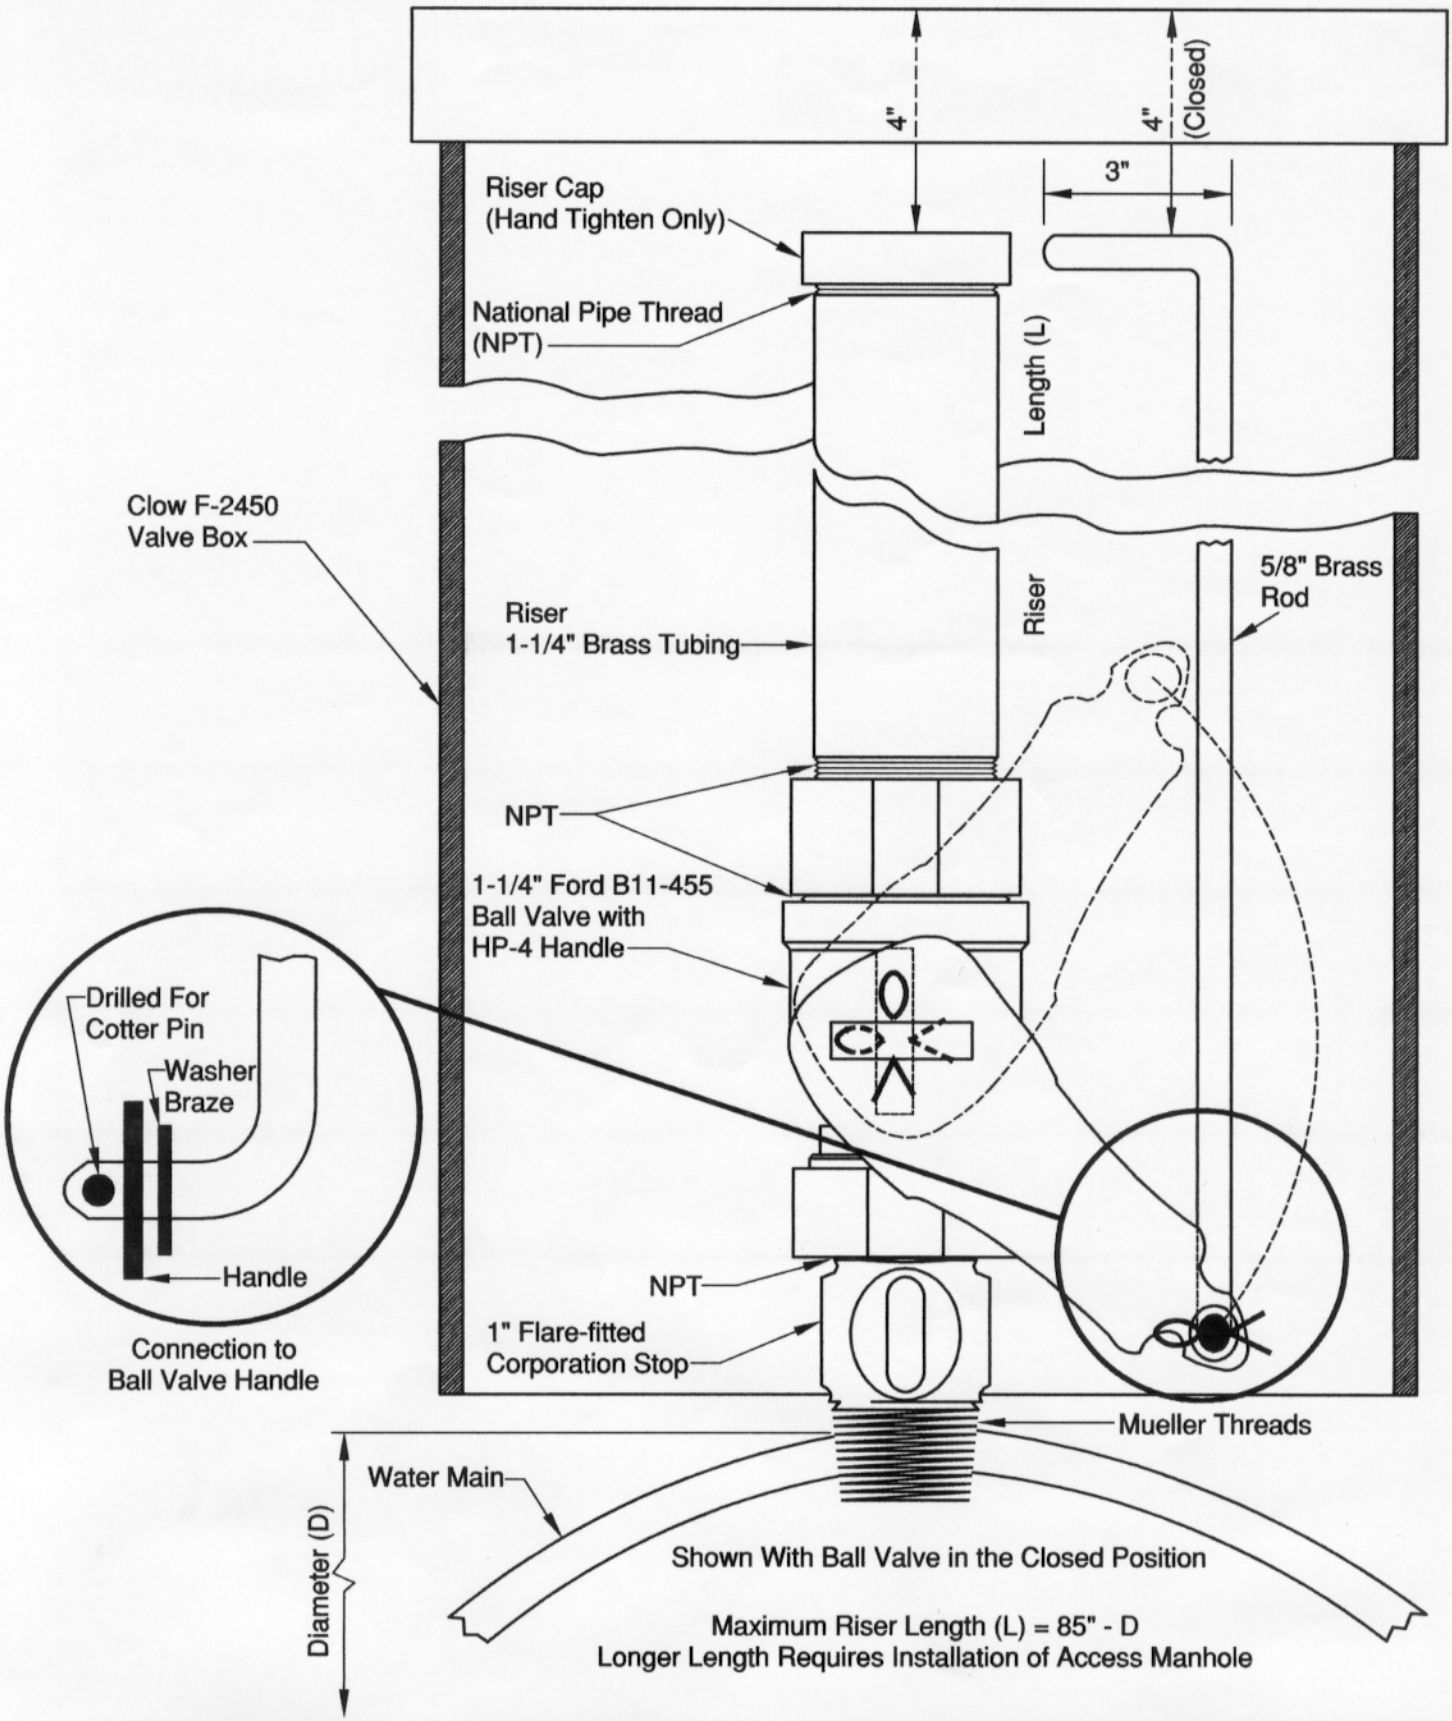

CITY OF COLUMBUS DEPARTMENT OF PUBLIC UTILITIES DIVISION OF WATER	STANDARD DETAIL **Pitometer Connection**	L-9401
APPROVED: Jeff Hubbard ENGINEER — 4/1/01 DATE		

L-9401.DWG