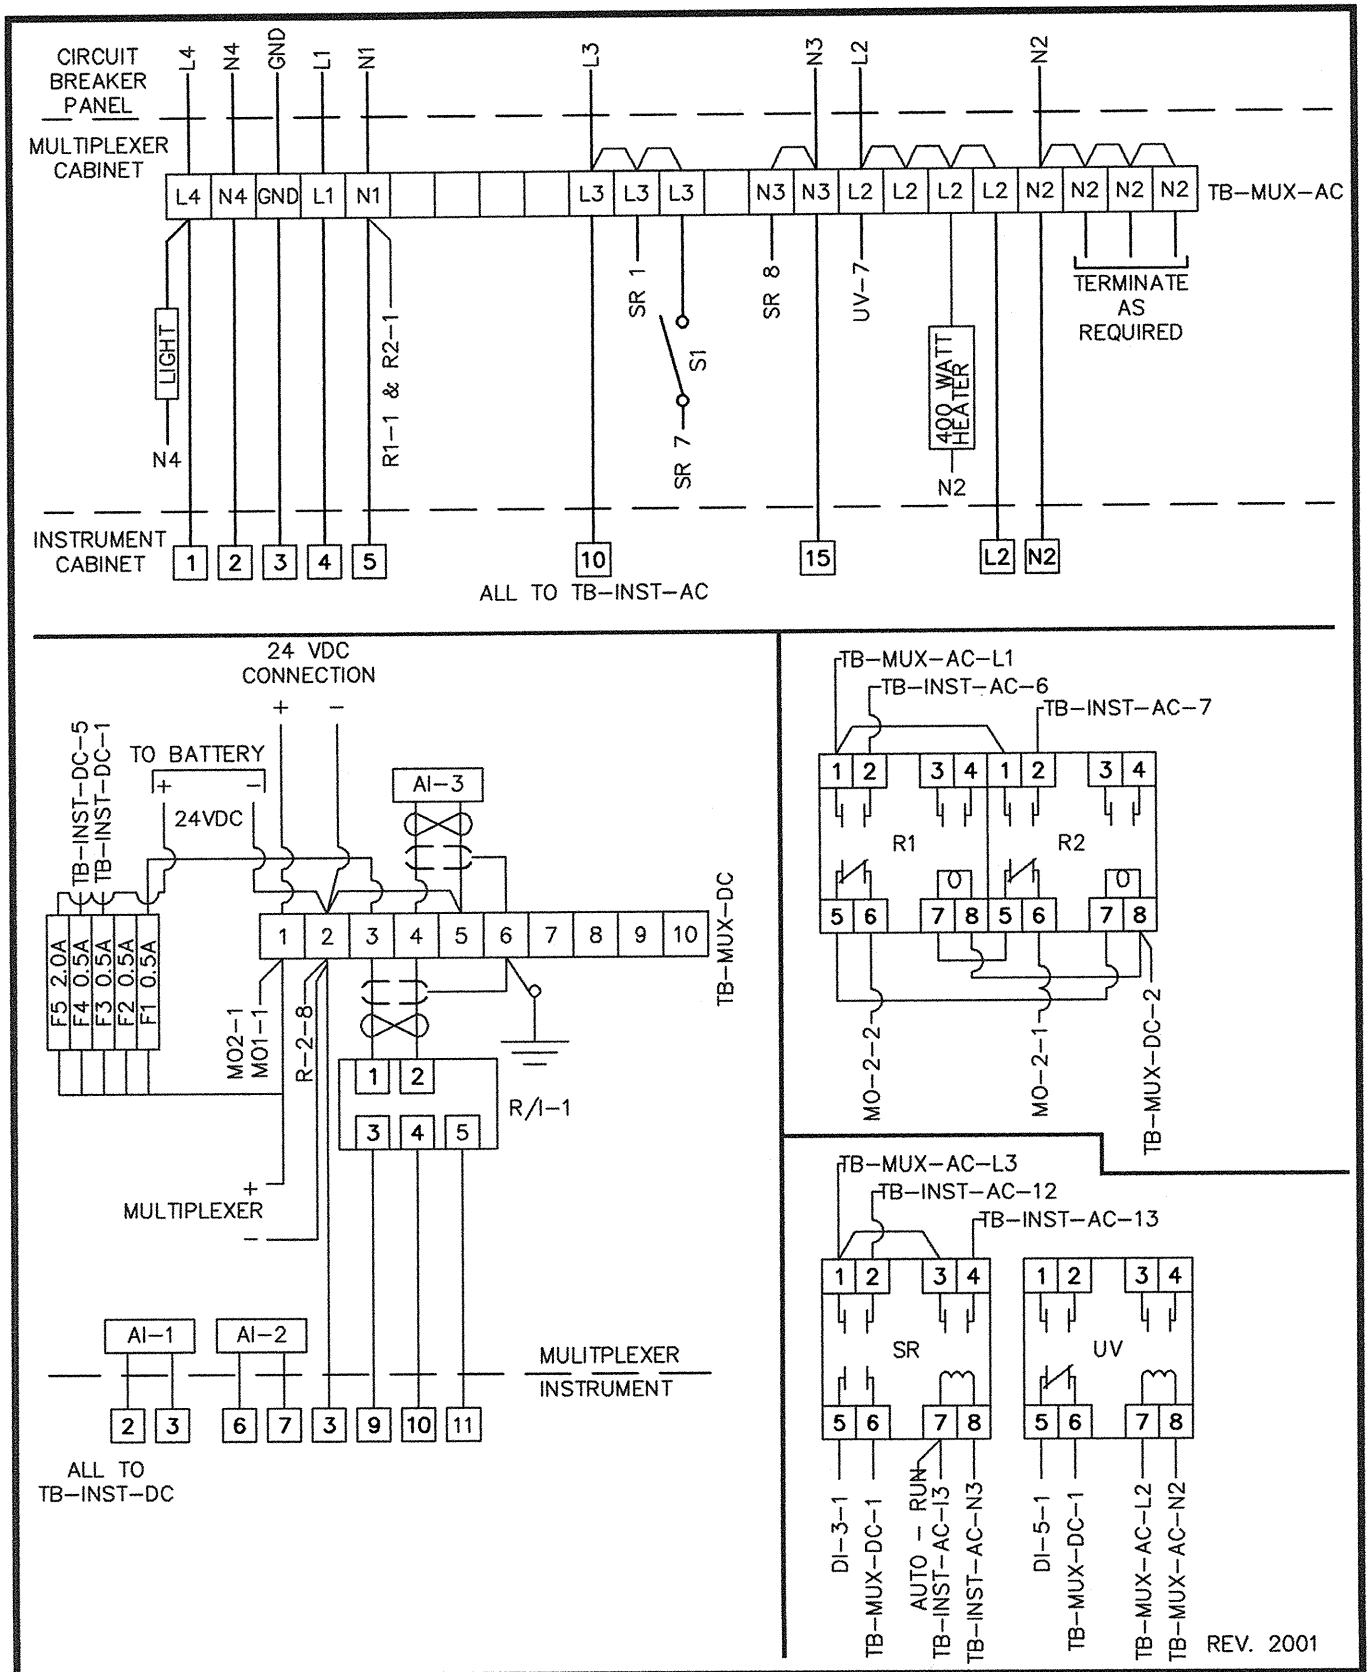

CITY OF COLUMBUS, OHIO DEPARTMENT OF PUBLIC UTILITIES DIVISION OF WATER	STANDARD DETAIL PRESSURE REDUCING VALVE PANELS MULTIPLEXER PANEL POINT TO POINT WIRING	L-8702F
APPROVED RC Westerfield 1-21-05 ADMINISTRATOR DATE		