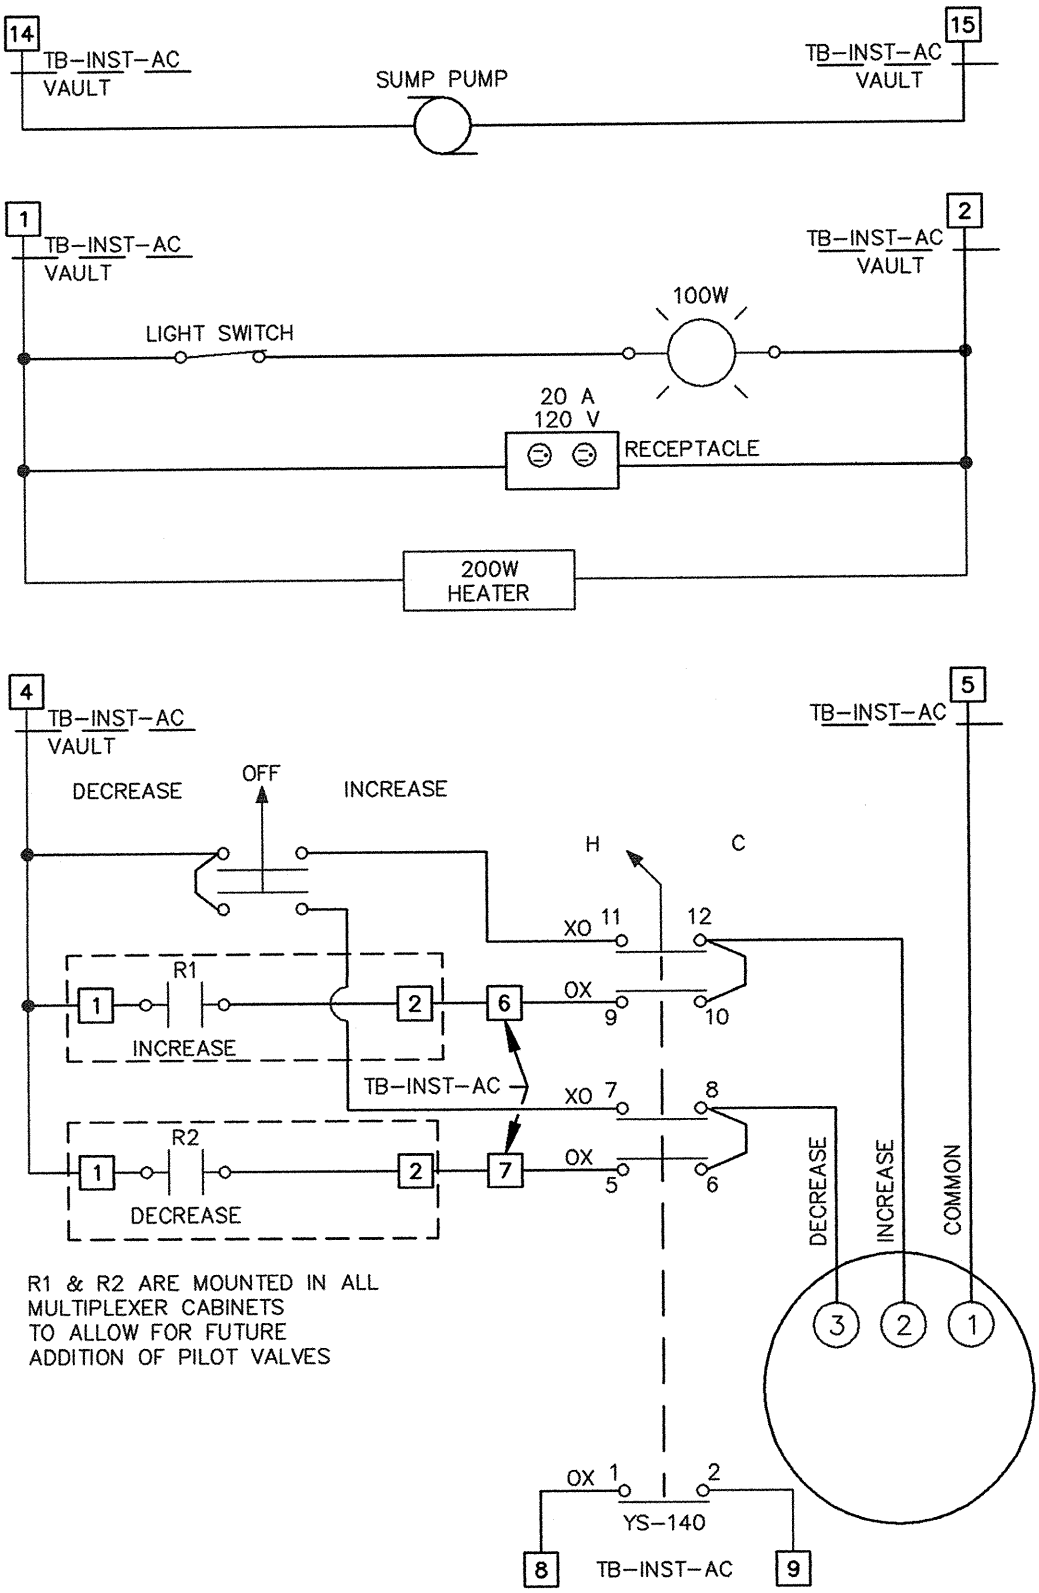

REV. 2004

CITY OF COLUMBUS, OHIO DEPARTMENT OF PUBLIC UTILITIES DIVISION OF WATER APPROVED RC Westerfield 1-21-05 ADMINISTRATOR DATE	STANDARD DETAIL PRESSURE REDUCING VALVE PANELS INSTRUMENT PANEL WIRING DIAGRAM	L-87021