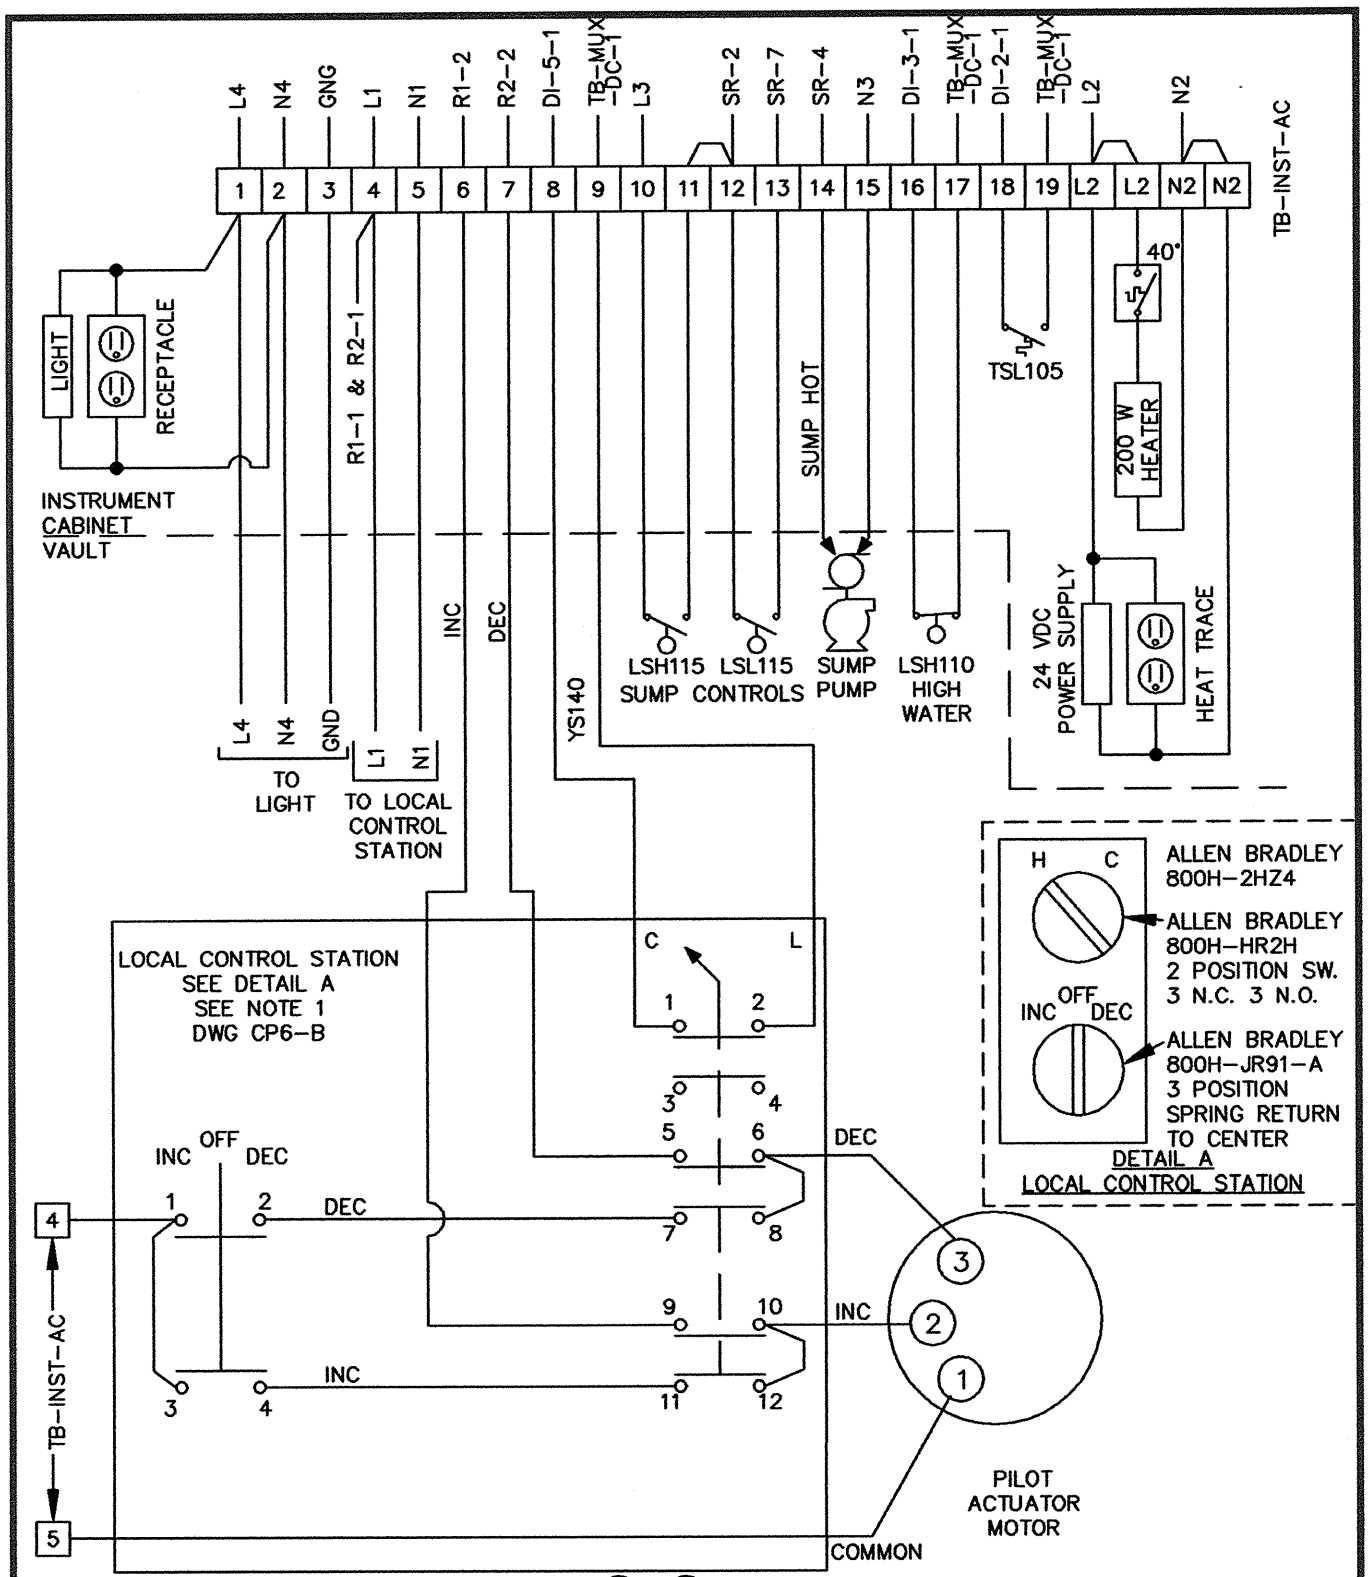

NOTE: ENERGIZING PILOT MOTOR TERMINALS (1) & (2) INCREASE PRESSURE SETTING. ENERGIZING PILOT MOTOR TERMINALS (3) & (4) DECREASE PRESSURE SETTINGS.

REV. 2004

CITY OF COLUMBUS, OHIO DEPARTMENT OF PUBLIC UTILITIES DIVISION OF WATER APPROVED R C Westerfield 1-21-05 ADMINISTRATOR DATE	STANDARD DETAIL PRESSURE REDUCING VALVE PANELS INSTRUMENT PANEL POINT TO POINT WIRING	L-8702J